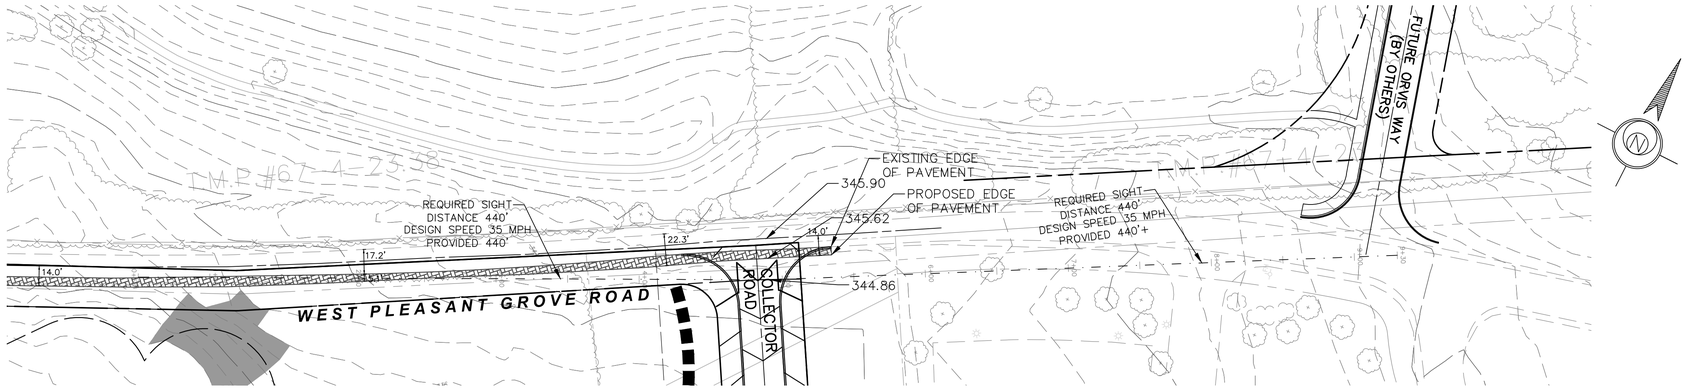

WEST PLEASANT GROVE ROAD AND COLLECTOR ROAD

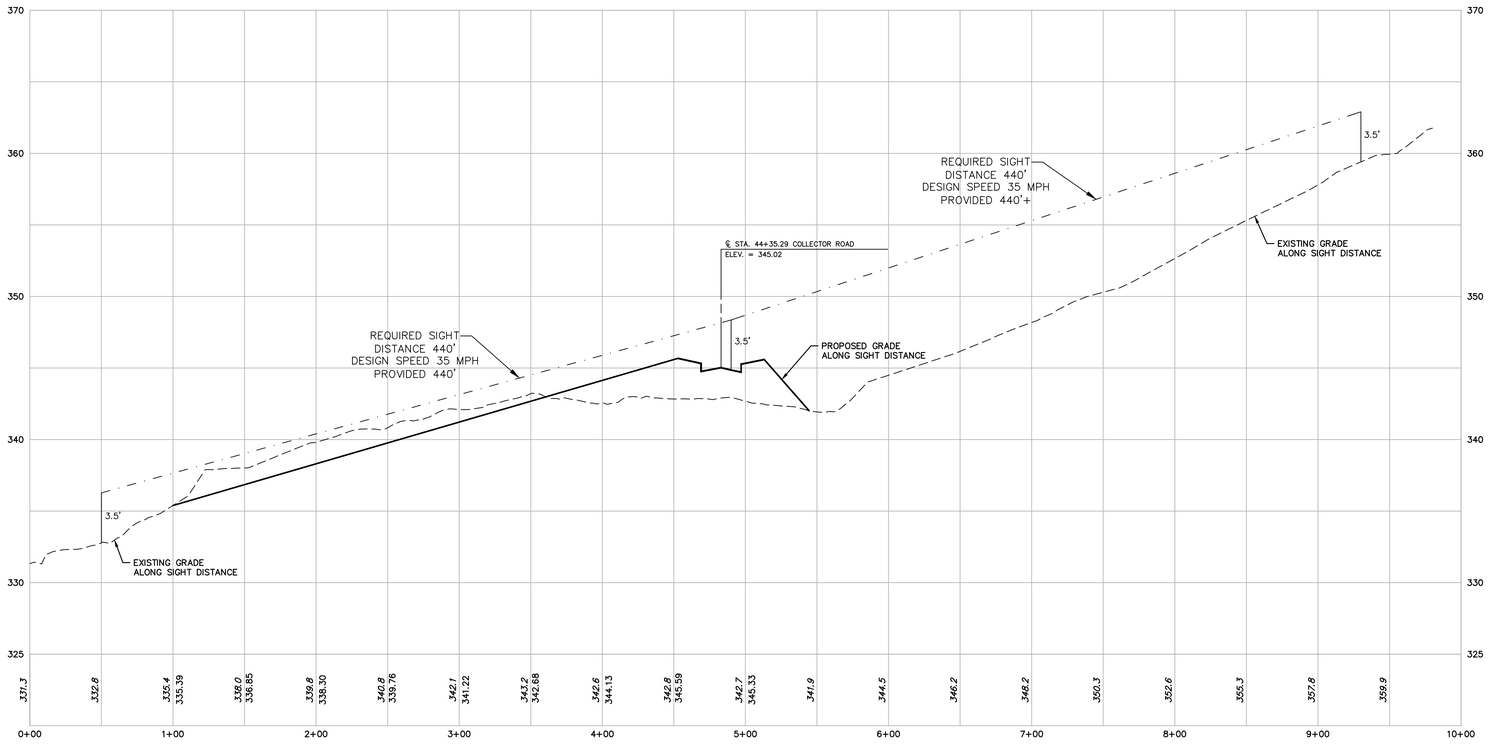

PROFILE: Collector Road sight distance

1"=50' Horizontal
1"=5' Vertical

VERTICAL GRAPHIC SCALE
10 5 0 5
(IN FEET)
1" = 5 FEET

GRAPHIC SCALE
50 0 50 100
(IN FEET)
1" = 50 FEET

ESE CONSULTANTS
ENGINEERING • PLANNING • SURVEYING • ENVIRONMENTAL
ESE Consultants, Inc.
250 Gibraltar Road • Suite 2E • Horsham, PA 19044
T: 215-914-2050

REV.	DATE	DESCRIPTION	DRAWN

SIGHT DISTANCE PLAN AND PROFILE
W. PLEASANT GROVE RD AND COLLECTOR ROAD

THE ROBINSON TRACT
WESTTOWN TOWNSHIP, CHESTER COUNTY, PENNSYLVANIA

DATE: 7/10/20	SCALE: AS NOTED
DESIGN: ESE	DRAWN: EJS
JOB NO.: 4050	FILE NAME: 4050-S-W-PLEASNT
REF. NO.:	
SHEET NO.: 1 OF 1	

Jul 16, 2020 - 4:39 pm N:\Projects\Pennsylvania\4050-Robinson Tract\Graphics\Plans\4050-S-W-PLEASNT-DWG.dwg, Ed4050h