N:\PROJECTS\PENNSYLVANIA\4050-ROBINSON TRACT\ENGDEPT\DRAWINGS\4050-S-PROF-R.DWG-Eric Stengel-8/15/2019 8:01 AM

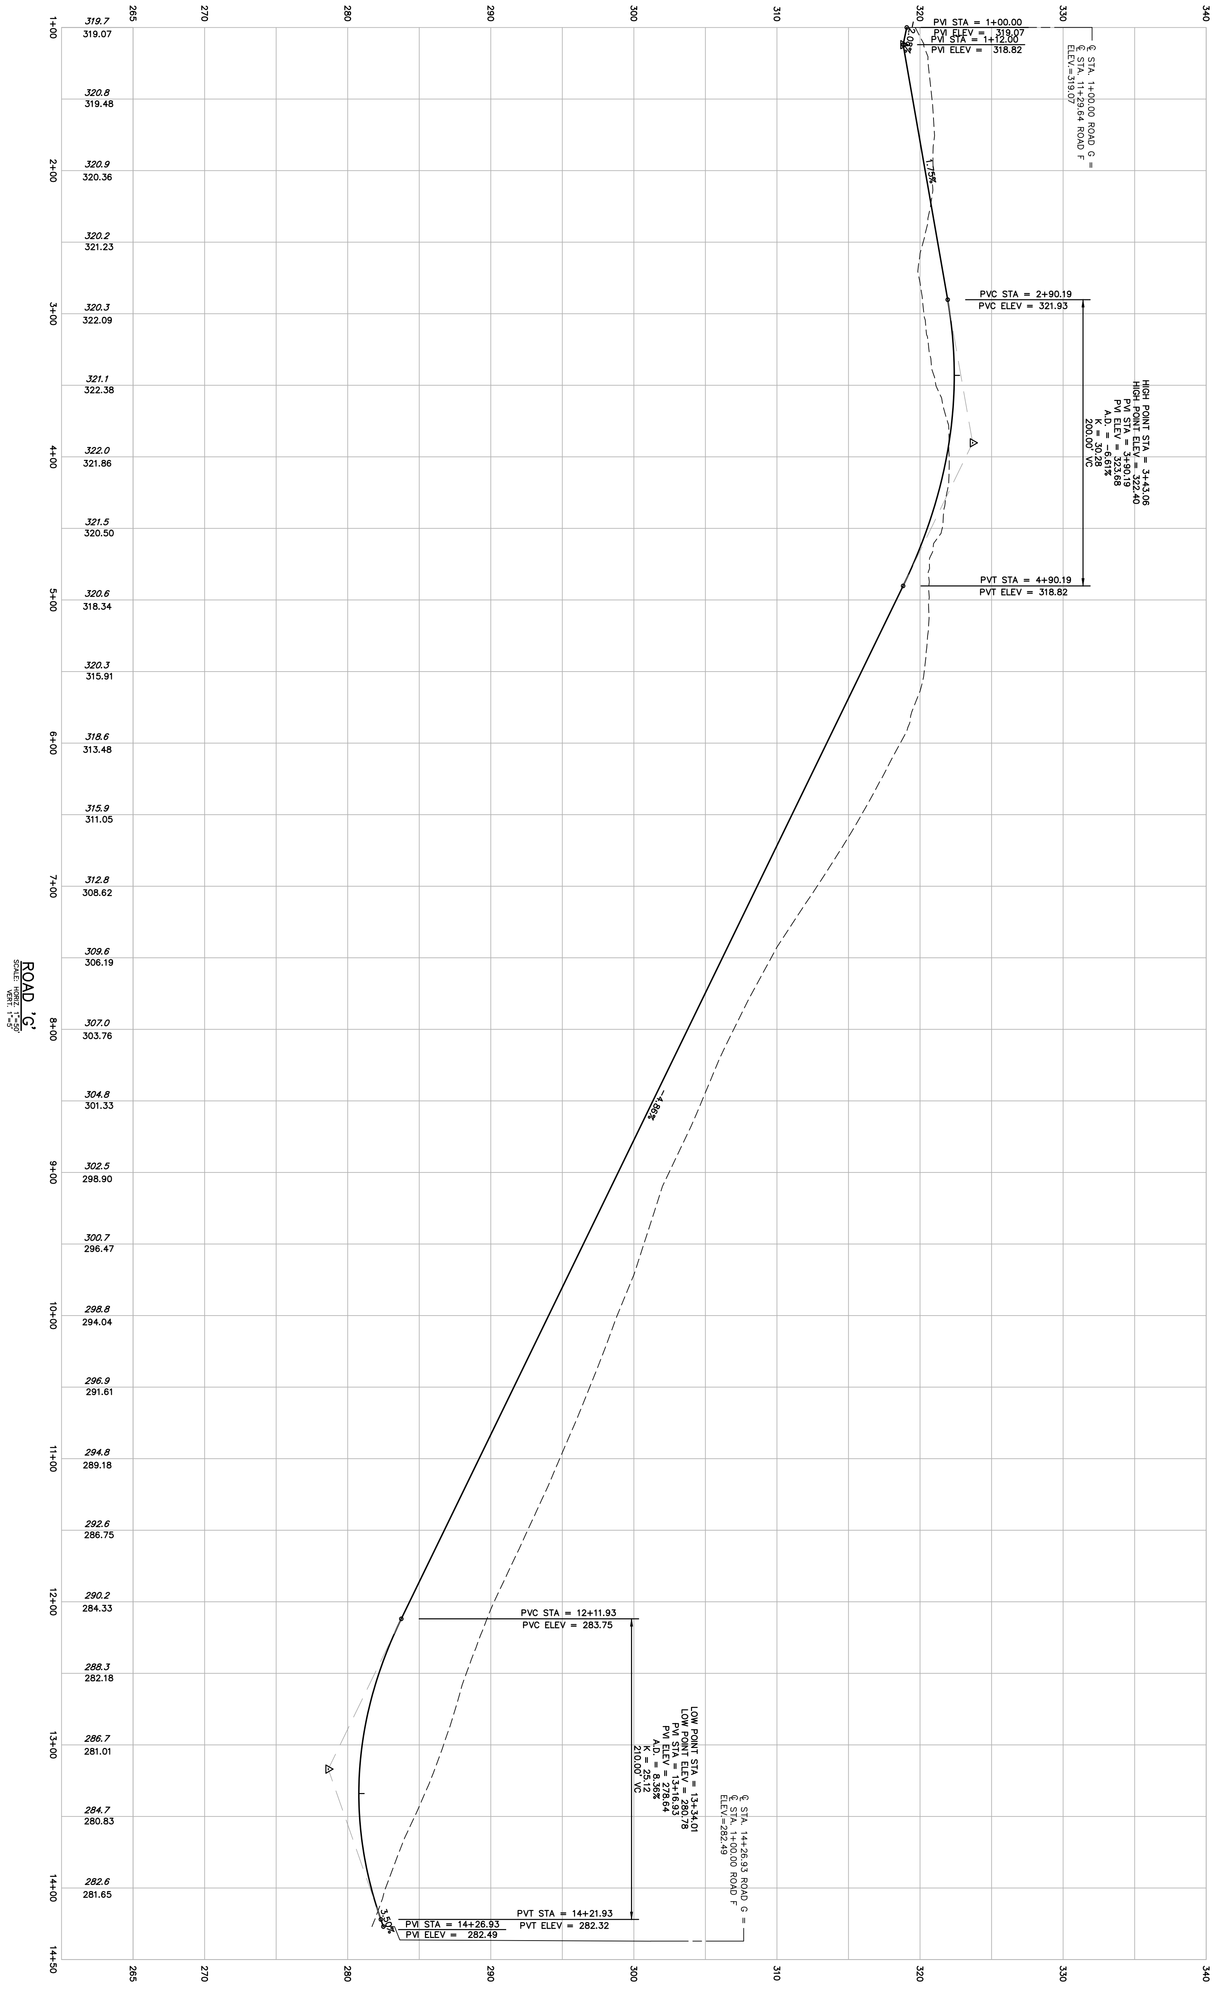

EXHIBIT A-74C

SHEET NO.: 43 OF 71	DATE: 08/09/19	ROAD PROFILE ROAD 'G'	ESE CONSULTANTS ENGINEERING • PLANNING • SURVEYING • ENVIRONMENTAL ESE Consultants, Inc. 250 Gibraltar Road • Suite 2E • Horsham, PA 19044 T: 215-914-2050
PROJECT NO.: SD07.10	SCALE: AS NOTED	THE ROBINSON TRACT WESTTOWN TOWNSHIP, CHESTER COUNTY, PENNSYLVANIA	COMMONWEALTH OF PENNSYLVANIA REGISTERED PROFESSIONAL JEFFREY M. MADDEN ENGINEER No. PE070760 PENNSYLVANIA
JOB NO.: 4050	DESIGN: APR		
FILE NAME: 4050-S-PROF-R	DRAWN: EJS		

REV.	DATE	DESCRIPTION	DRAWN