N:\PROJECTS\PENNSYLVANIA\4050-ROBINSON TRACT\ENGDEPT\DRAWINGS\4050-S-PROF-R.DWG-Eric Stengel-8/15/2019 8:01 AM

MATCHLINE SHEET SD07.11

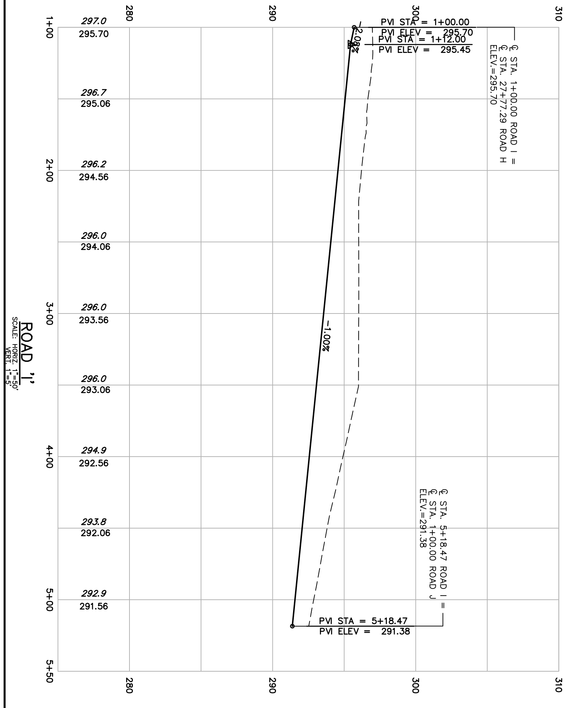

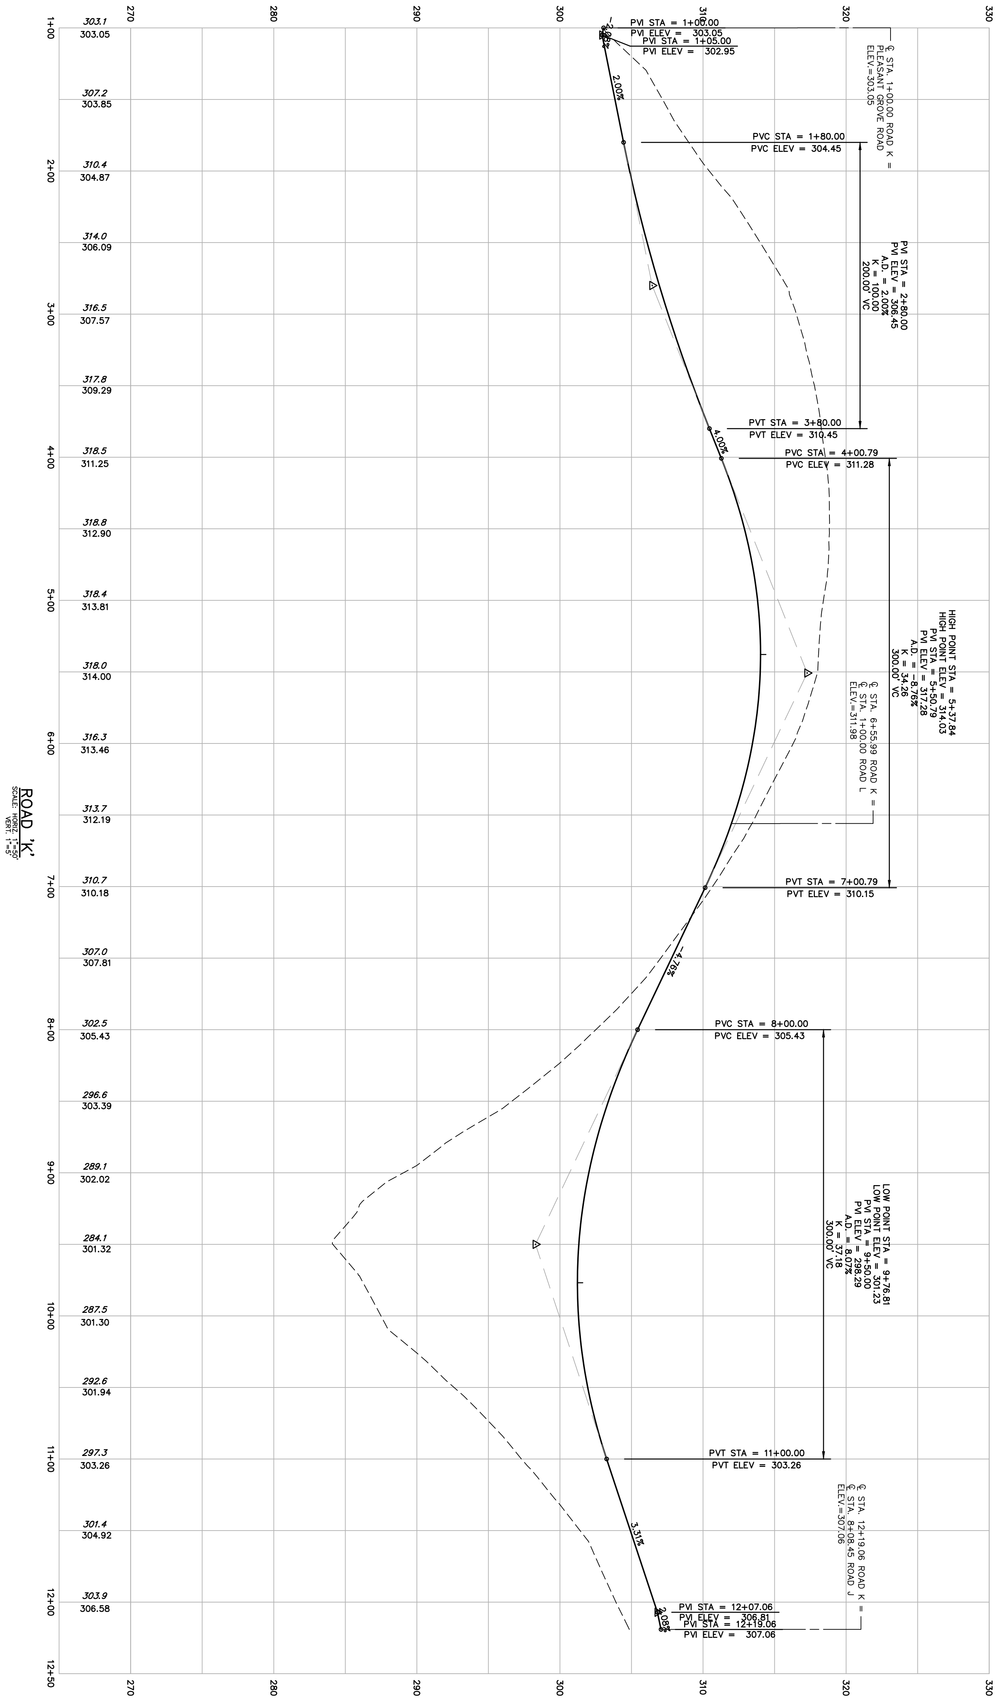

EXHIBIT A-74D

SHEET NO.: 46 OF 71	PROJECT NO.: SD07.13	DATE: 08/09/19	SCALE: AS NOTED
	JOB NO.: 4050	DESIGN: APR	
	FILE NUMBER: 4050-S-PROF-R	DRAWN: EJS	

ROAD PROFILE
ROAD 'I' AND 'K'

THE ROBINSON TRACT
WESTTOWN TOWNSHIP, CHESTER COUNTY, PENNSYLVANIA

REV.	DATE	DESCRIPTION	DRAWN

ESE CONSULTANTS
ENGINEERING • PLANNING • SURVEYING • ENVIRONMENTAL

ESE Consultants, Inc.
250 Gibraltar Road • Suite 2E • Horsham, PA 19044
T: 215-914-2050

COMMONWEALTH OF PENNSYLVANIA
REGISTERED PROFESSIONAL
JEFFREY M. MADDEN
ENGINEER
No. PE070760
Jeff Madden