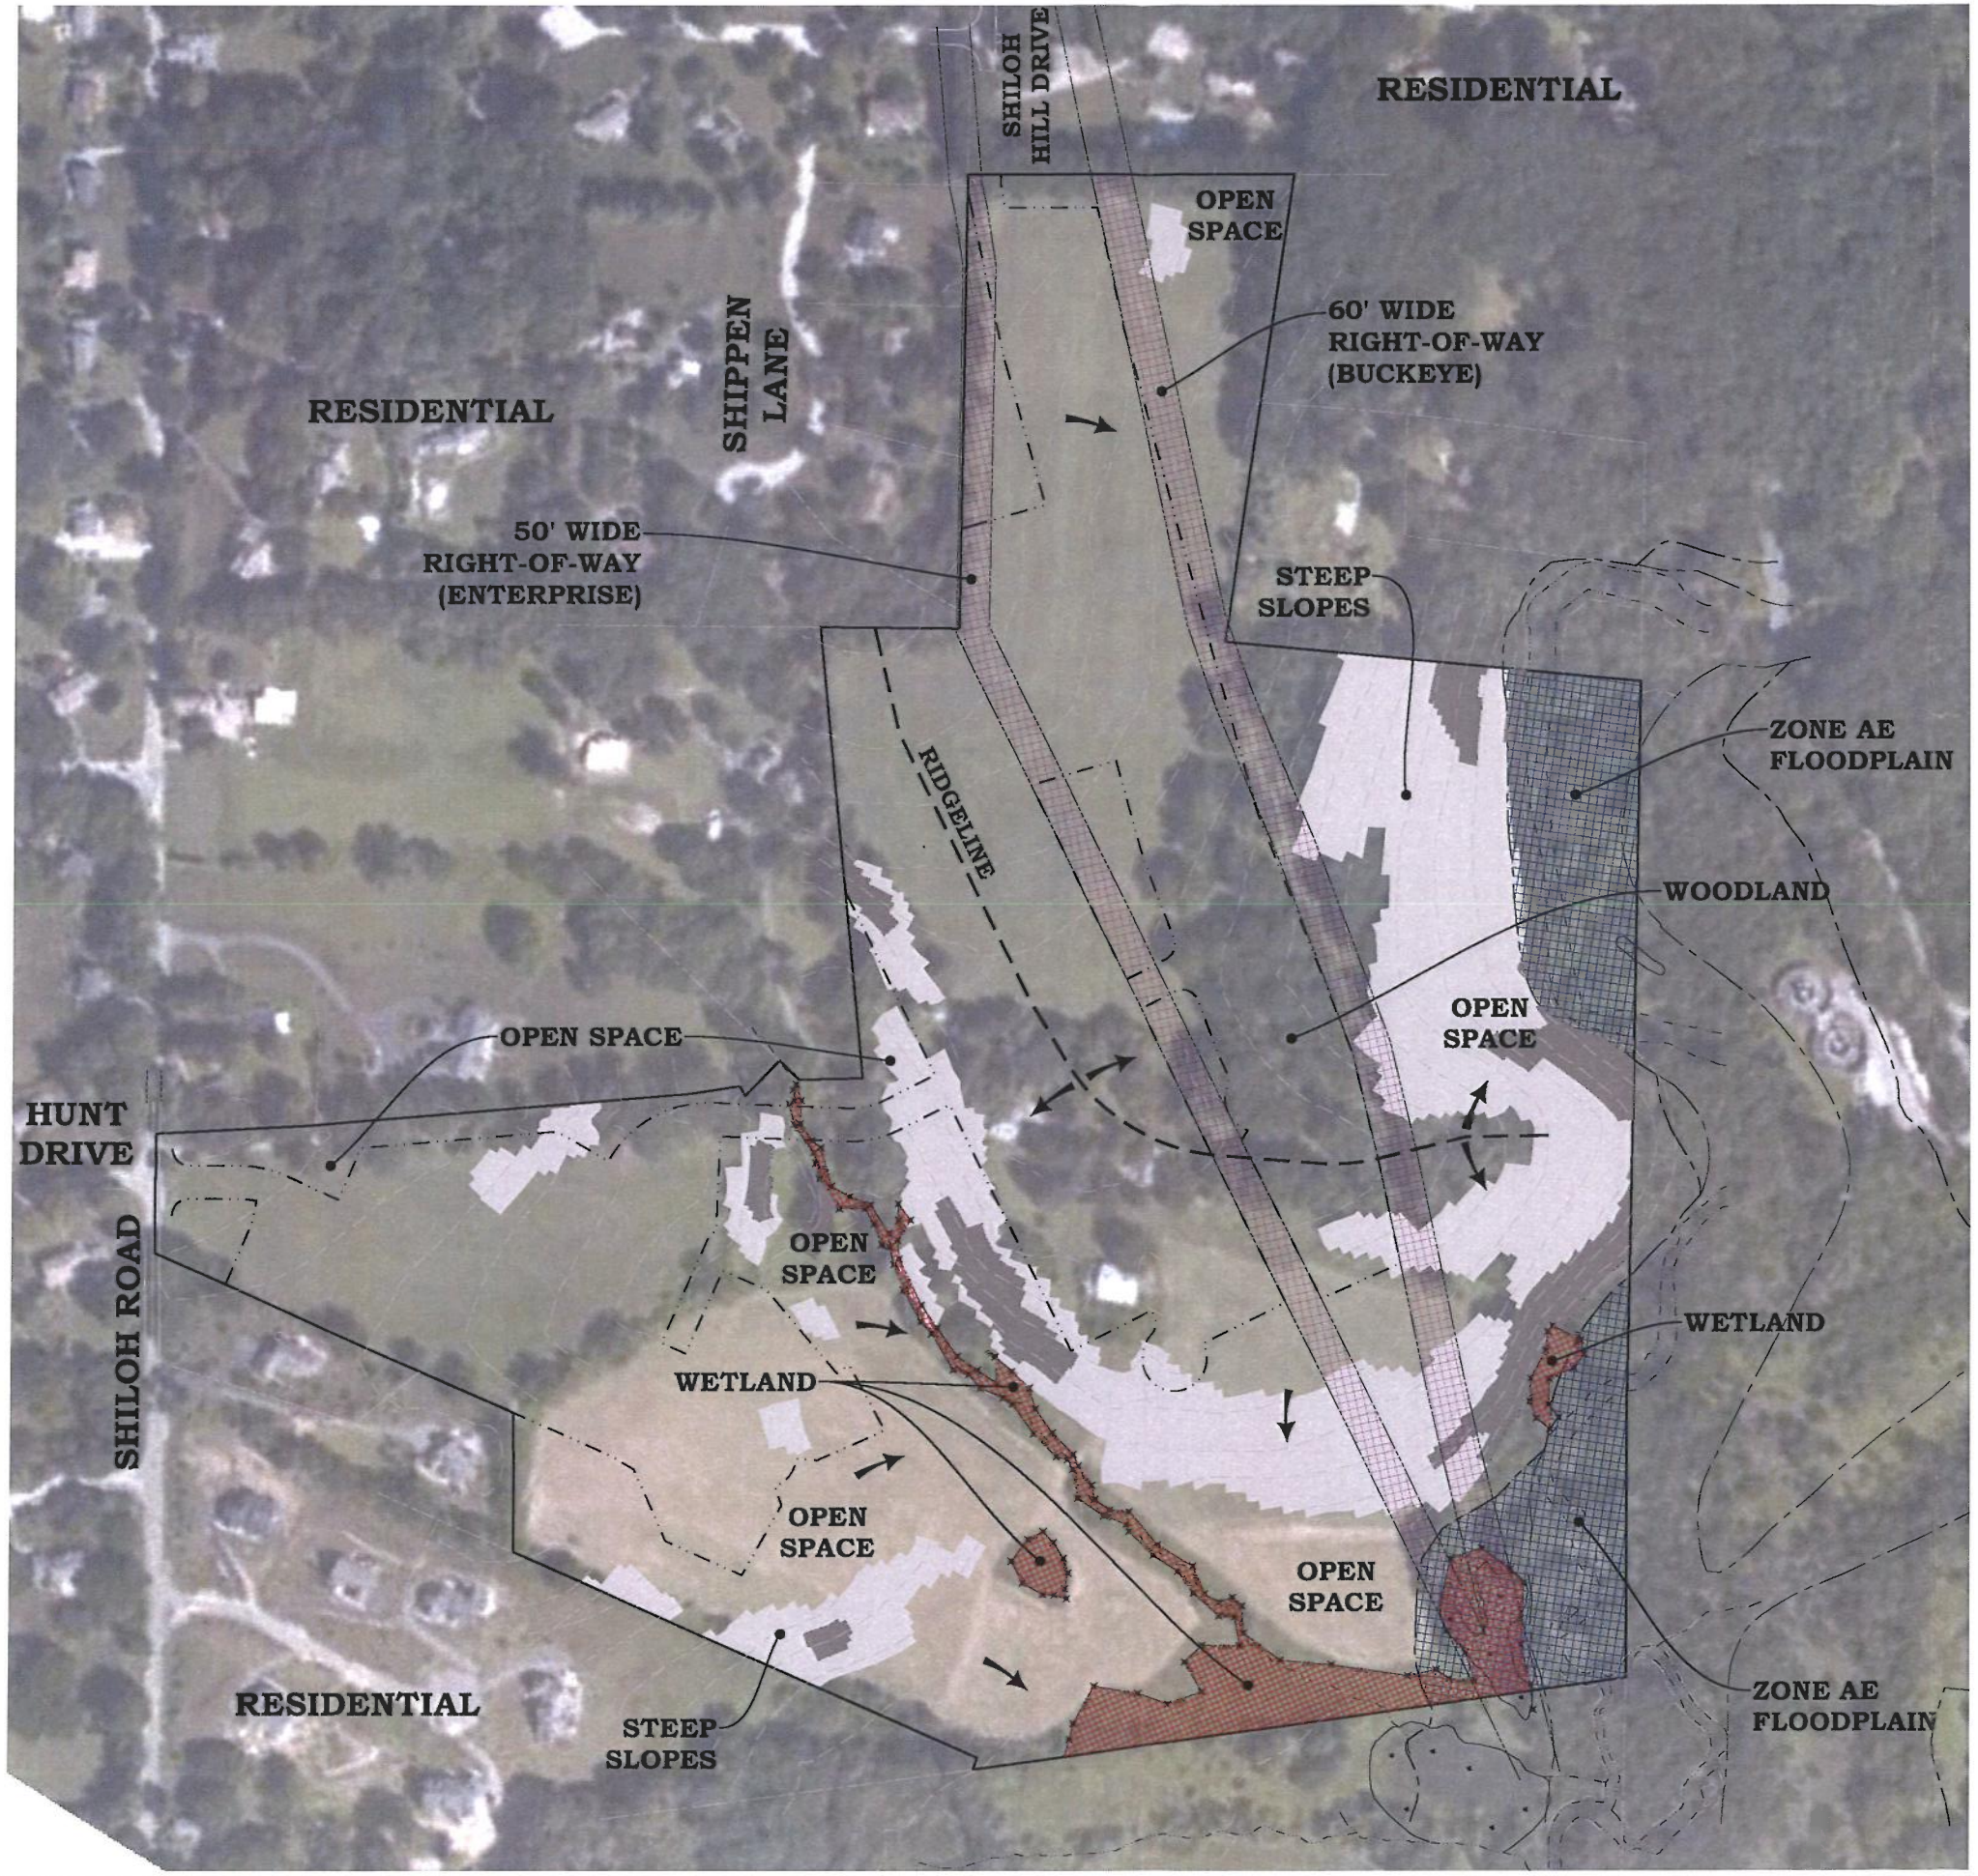

LEGEND

- PROP. PROPERTY LINE
- PROP. RIGHT-OF-WAY
- PROP. MONUMENT
- PROP. IRON PIPE
- PROP. EASEMENT
- PROPOSED CONTOUR
- NEW SPOT ELEV.
- PROP. CONC. CURB
- PROP. EDGE OF PAVING
- PROP. LIGHT POLE
- PROP. SIGN
- PROP. PARKING SPACES TO BE REMOVED
- PROP. TELE. LINE
- PROP. ELEC. LINE
- PROP. UTILITY POLE
- PROP. GAS LINE
- PROP. GAS VALVE
- PROP. STORM SEWER LINE
- PROP. STORM INLET
- PROP. STORM INLET ID
- PROP. SEEPAGE BED
- PROP. SAN. SEWER LINE
- PROP. SAN. SEWER LATERAL
- PROP. SANITARY MH. ID
- PROP. WATER LINE
- PROP. WATER LATERAL
- PROP. FIRE WATER LINE
- PROP. WATER VALVE
- PROP. HYDRANT
- PROP. MANHOLE

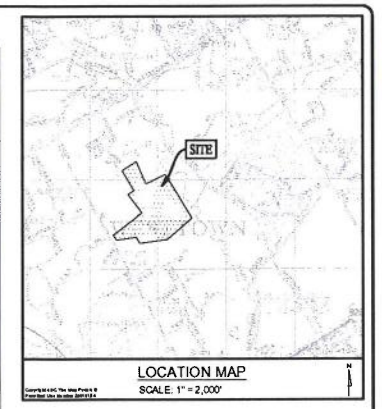

LOCATION MAP
SCALE: 1" = 2,000'

LEGEND

- OPEN SPACE LINE
- RIDGE LINE
- STEEP SLOPES 15-25
- STEEP SLOPES 25+
- ZONE AE FLOODPLAIN
- WETLANDS
- PIPELINE EASEMENT

EXISTING RESOURCES PLAN
SCALE: 1"=100'

100 0 50 100 200

GRAPHIC SCALE
1 inch = 100 feet

DLHowell
Civil Engineering
Land Planning
Environmental
www.DLHowell.com

1250 Wrights Lane
West Chester, PA 19380
Phone: (610) 918-9002
Fax: (610) 918-9003

EXISTING RESOURCES PLAN

claim FOX CLEARING, LLC
project STOKES ESTATE
address 1013 SHILOH ROAD
WESTTOWN TOWNSHIP, CHESTER COUNTY, PA

DATE	04/20/21
SCALE	1"=100'
DESIGNED BY	ADM
DRAWN BY	DMD
PROJECT FILE	3858
CHK'D BY	as Preliminary Design Planning
PLOTTED	04/20/21
DRAWING FILE	C01.1
SHEET	1 of 2

8	7	6	5	4	3	2	1	DATE	

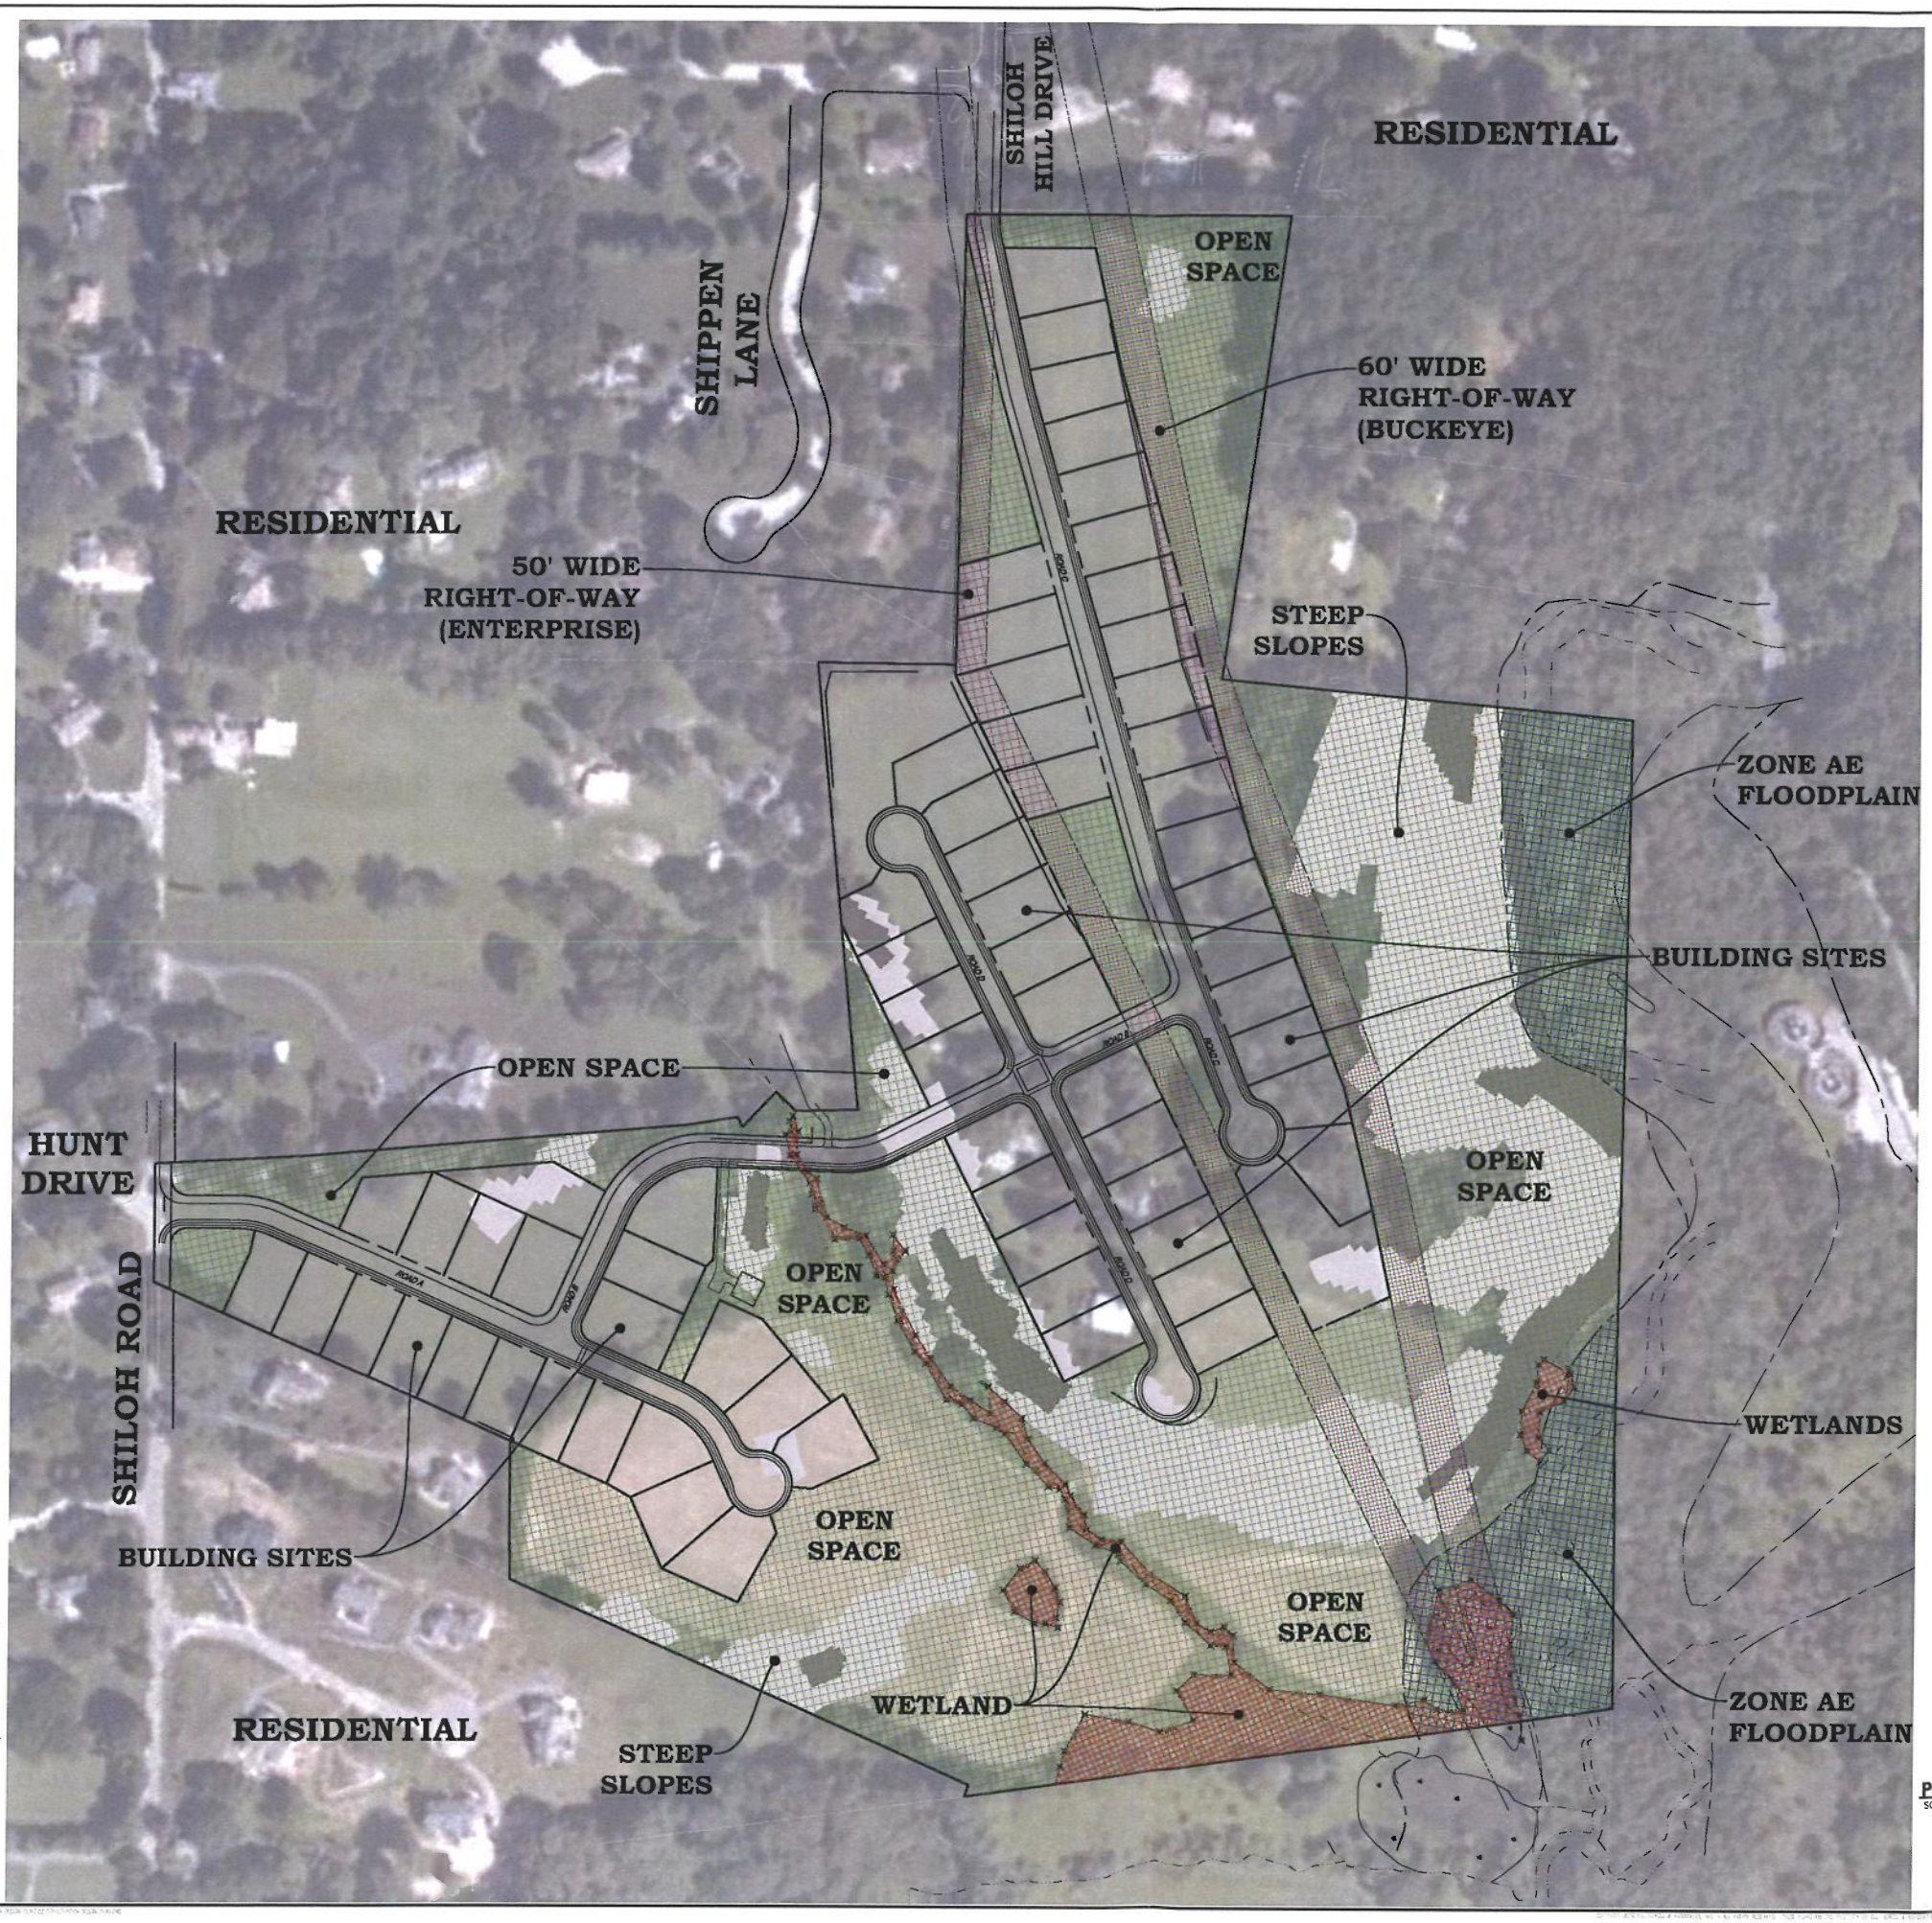

LEGEND

- PROP. PROPERTY LINE
- PROP. RIGHT-OF-WAY
- PROP. MONUMENT
- PROP. IRON PIPE
- PROP. EASEMENT
- PROPOSED CONTOUR
- NEW SPOT ELEV.
- PROP. CONC. CURB
- PROP. EDGE OF PAVING
- PROP. LIGHT POLE
- PROP. SIGN
- PROP. PARKING SPACES TO BE REMOVED
- PROP. TELE. LINE
- PROP. ELEC. LINE
- PROP. UTILITY POLE
- PROP. GAS LINE
- PROP. GAS VALVE
- PROP. STORM SEWER LINE
- PROP. STORM INLET
- PROP. STORM INLET ID
- PROP. SEEPAGE BED
- PROP. SAN. SEWER LINE
- PROP. SAN. SEWER LATERAL
- PROP. SANITARY MH. ID
- PROP. WATER LINE
- PROP. WATER LATERAL
- PROP. FIRE WATER LINE
- PROP. WATER VALVE
- PROP. HYDRANT
- PROP. MAN-HOLE

LOCATION MAP
SCALE: 1" = 2,000'

LEGEND

- OPEN SPACE
- STEEP SLOPES 15-25
- STEEP SLOPES 25+
- ZONE AE FLOODPLAIN
- WETLANDS
- PIPELINE EASEMENT

POTENTIAL DEVELOPMENT AREA CONCEPT PLAN
SCALE: 1" = 100'

100 0 50 100 200
GRAPHIC SCALE
1 inch = 100 Feet

DLHowell
Civil Engineering
Land Planning
Environmental
www.DLHowell.com
1280 Wrights Lane
West Chester, PA 19380
Phone: (610) 918-9002
Fax: (610) 918-9008

POTENTIAL DEVELOPMENT AREA CONCEPT MAP
FOX CLEARING, LLC
STOKES ESTATE
1013 SHILOH ROAD
WESTTOWN TOWNSHIP, CHESTER COUNTY, PA

DATE	04/20/21
SCALE	1"=100'
DRAWN BY	ADM
CHECKED BY	DMD
PROJECT NO.	3868
DWG. FILE NAME	Shiloh Ridge Overlay
PLOTTED	04/20/21
DRAWING NO.	C01.2
SHEET	2 of 2

NO.	DATE	DESCRIPTION
1		
2		
3		
4		
5		
6		
7		
8		
9		
10		