SITE PLAN
CONDITIONAL USE APPLICATION
WESTTOWN SCHOOL - OAK LANE PROJECTS

WESTTOWN TOWNSHIP - CHESTER COUNTY - PENNSYLVANIA

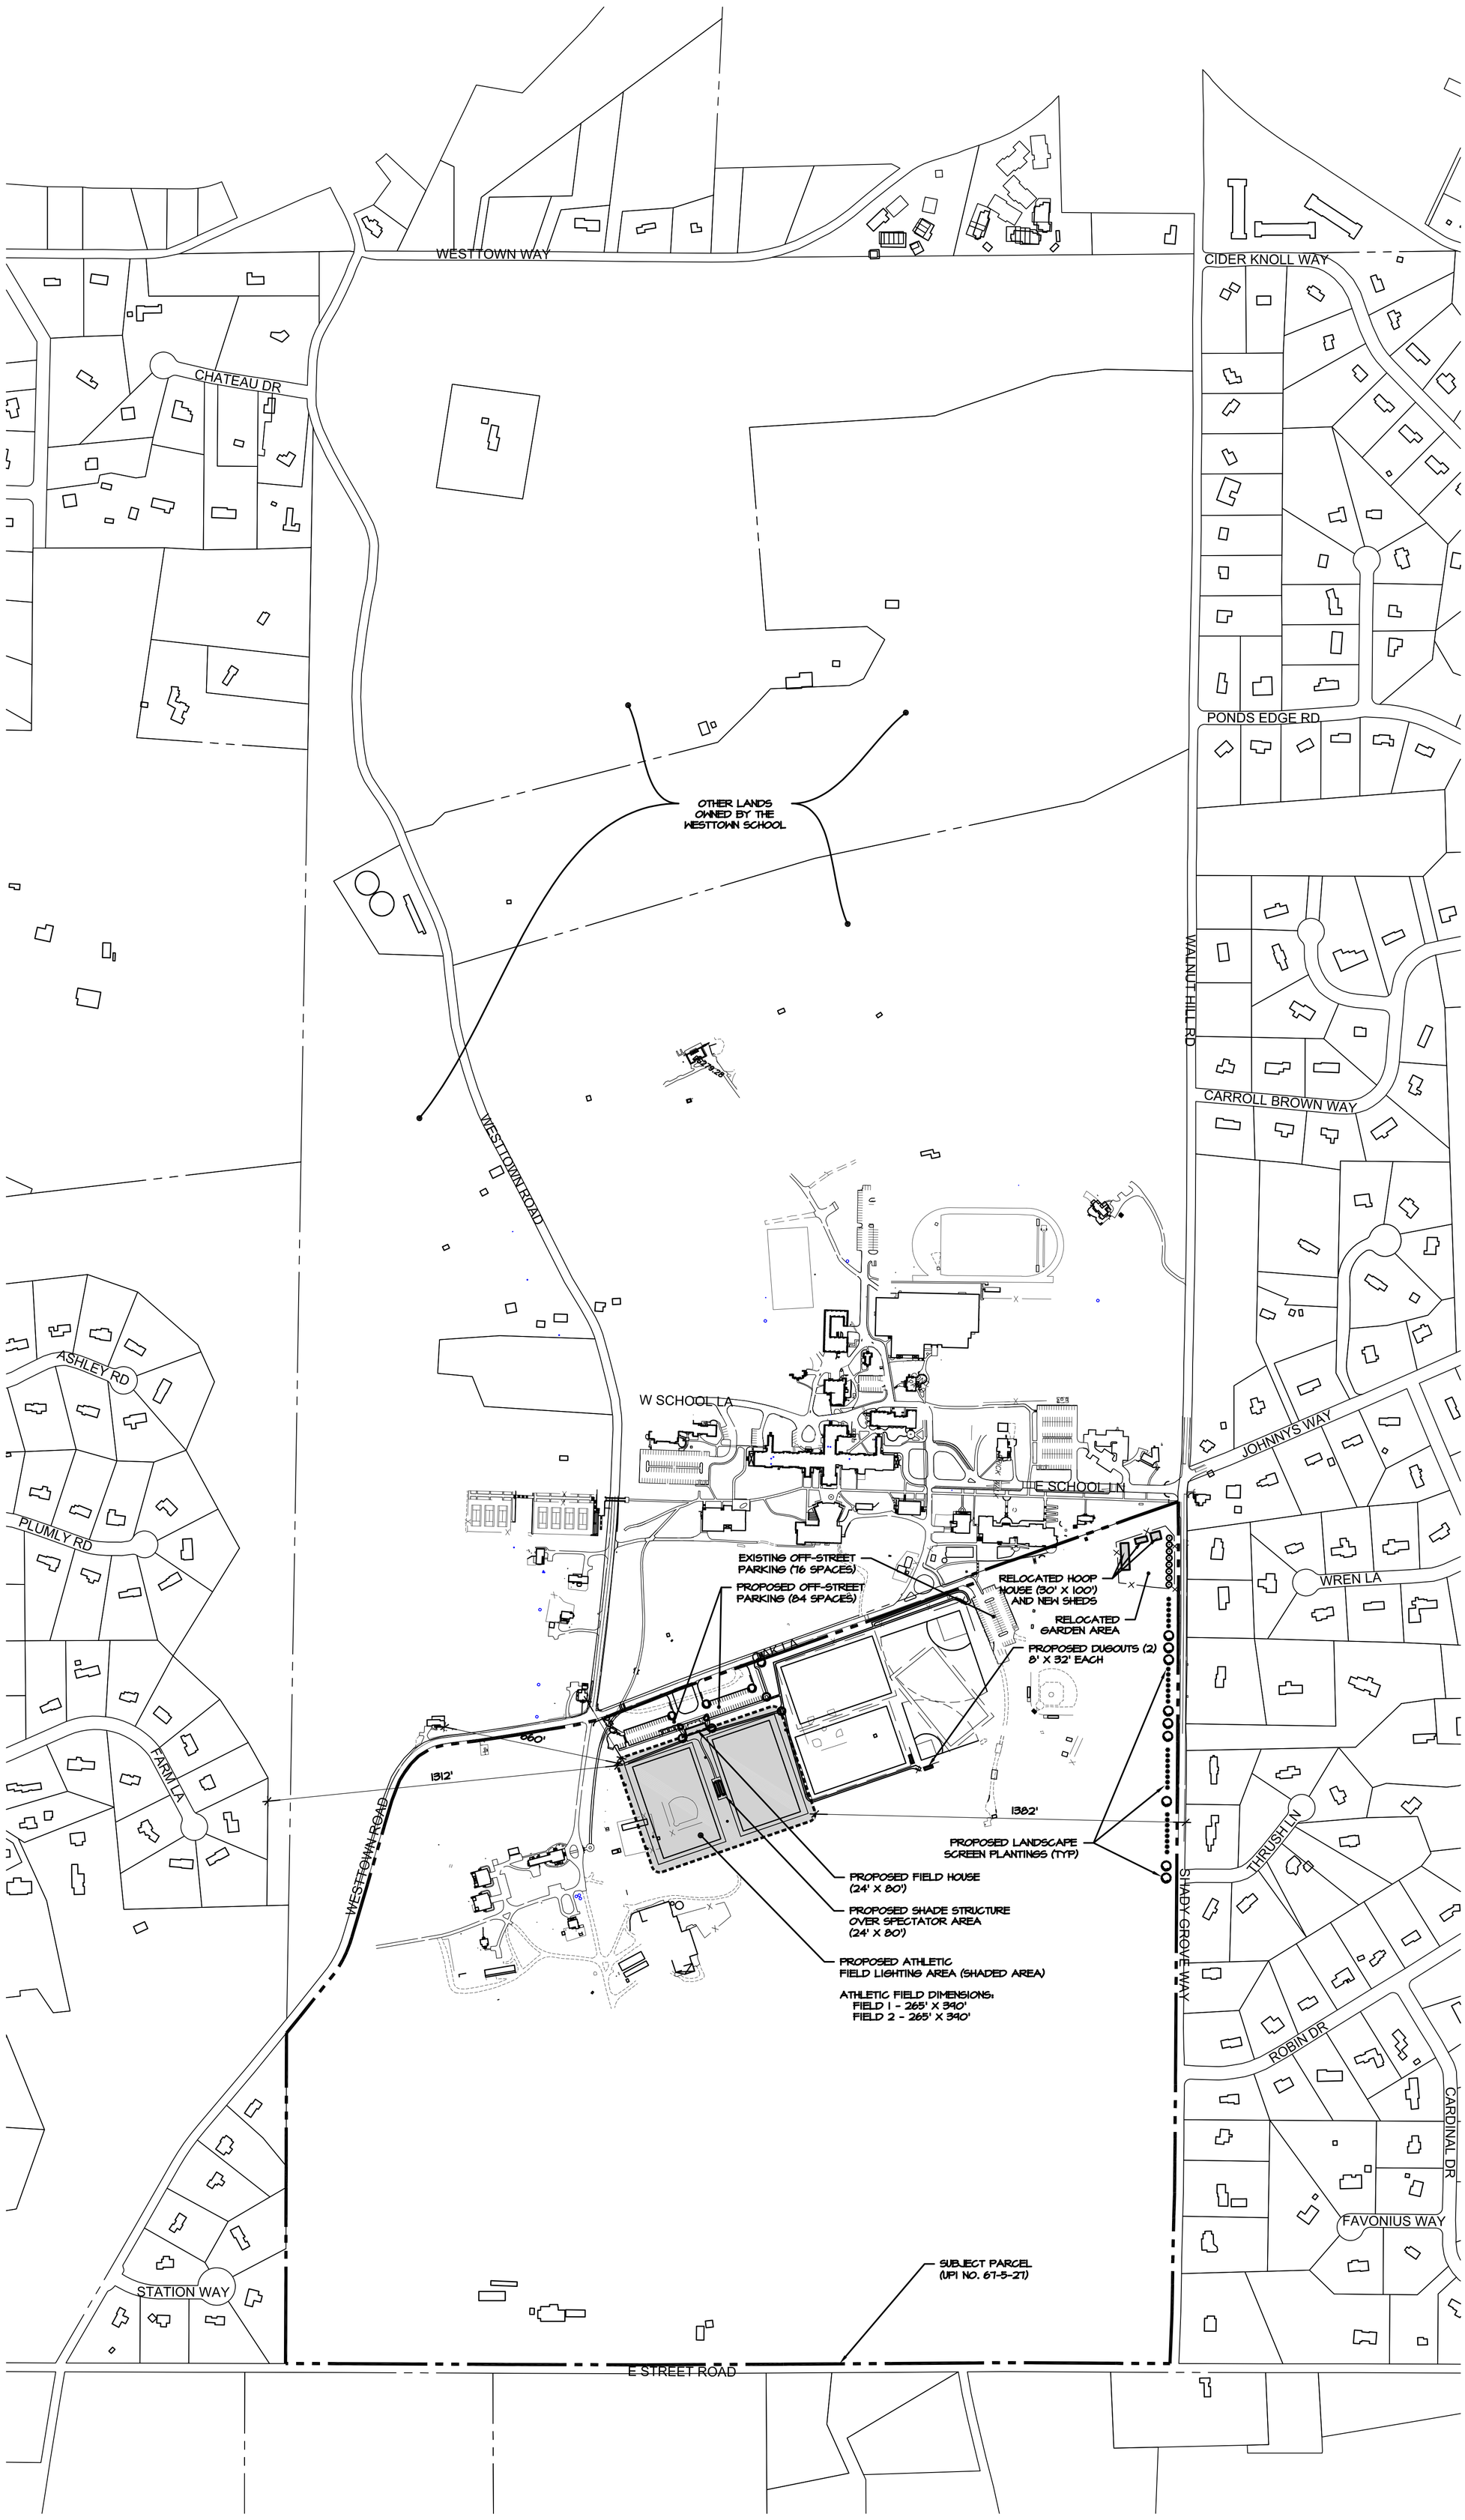

OWNER/APPLICANT

WESTTOWN SCHOOL
975 WESTTOWN ROAD
WEST CHESTER, PA 19382
(610) 399-0123

SOURCE OF TITLE

UPI NO:

67-5-27

DEED BOOK/PAGE:

DEEK BOOK 9407, PAGE 491

NORTH

SCALE IN FEET: 1" = 300'

0 150 300 600 900

743 S. BROAD ST.
LITITZ, PA 17543
(717) 626-7271
elagroup.com

ELA group, inc.
ENGINEERS + LANDSCAPE ARCHITECTS

DRAWING NO.

1 of 2

DRAWING: W:\091\091-001\Exhibits\CONDITIONAL USE EXHIBIT.dwg - PLOTTED: Jul 25, 2018 10:52 am