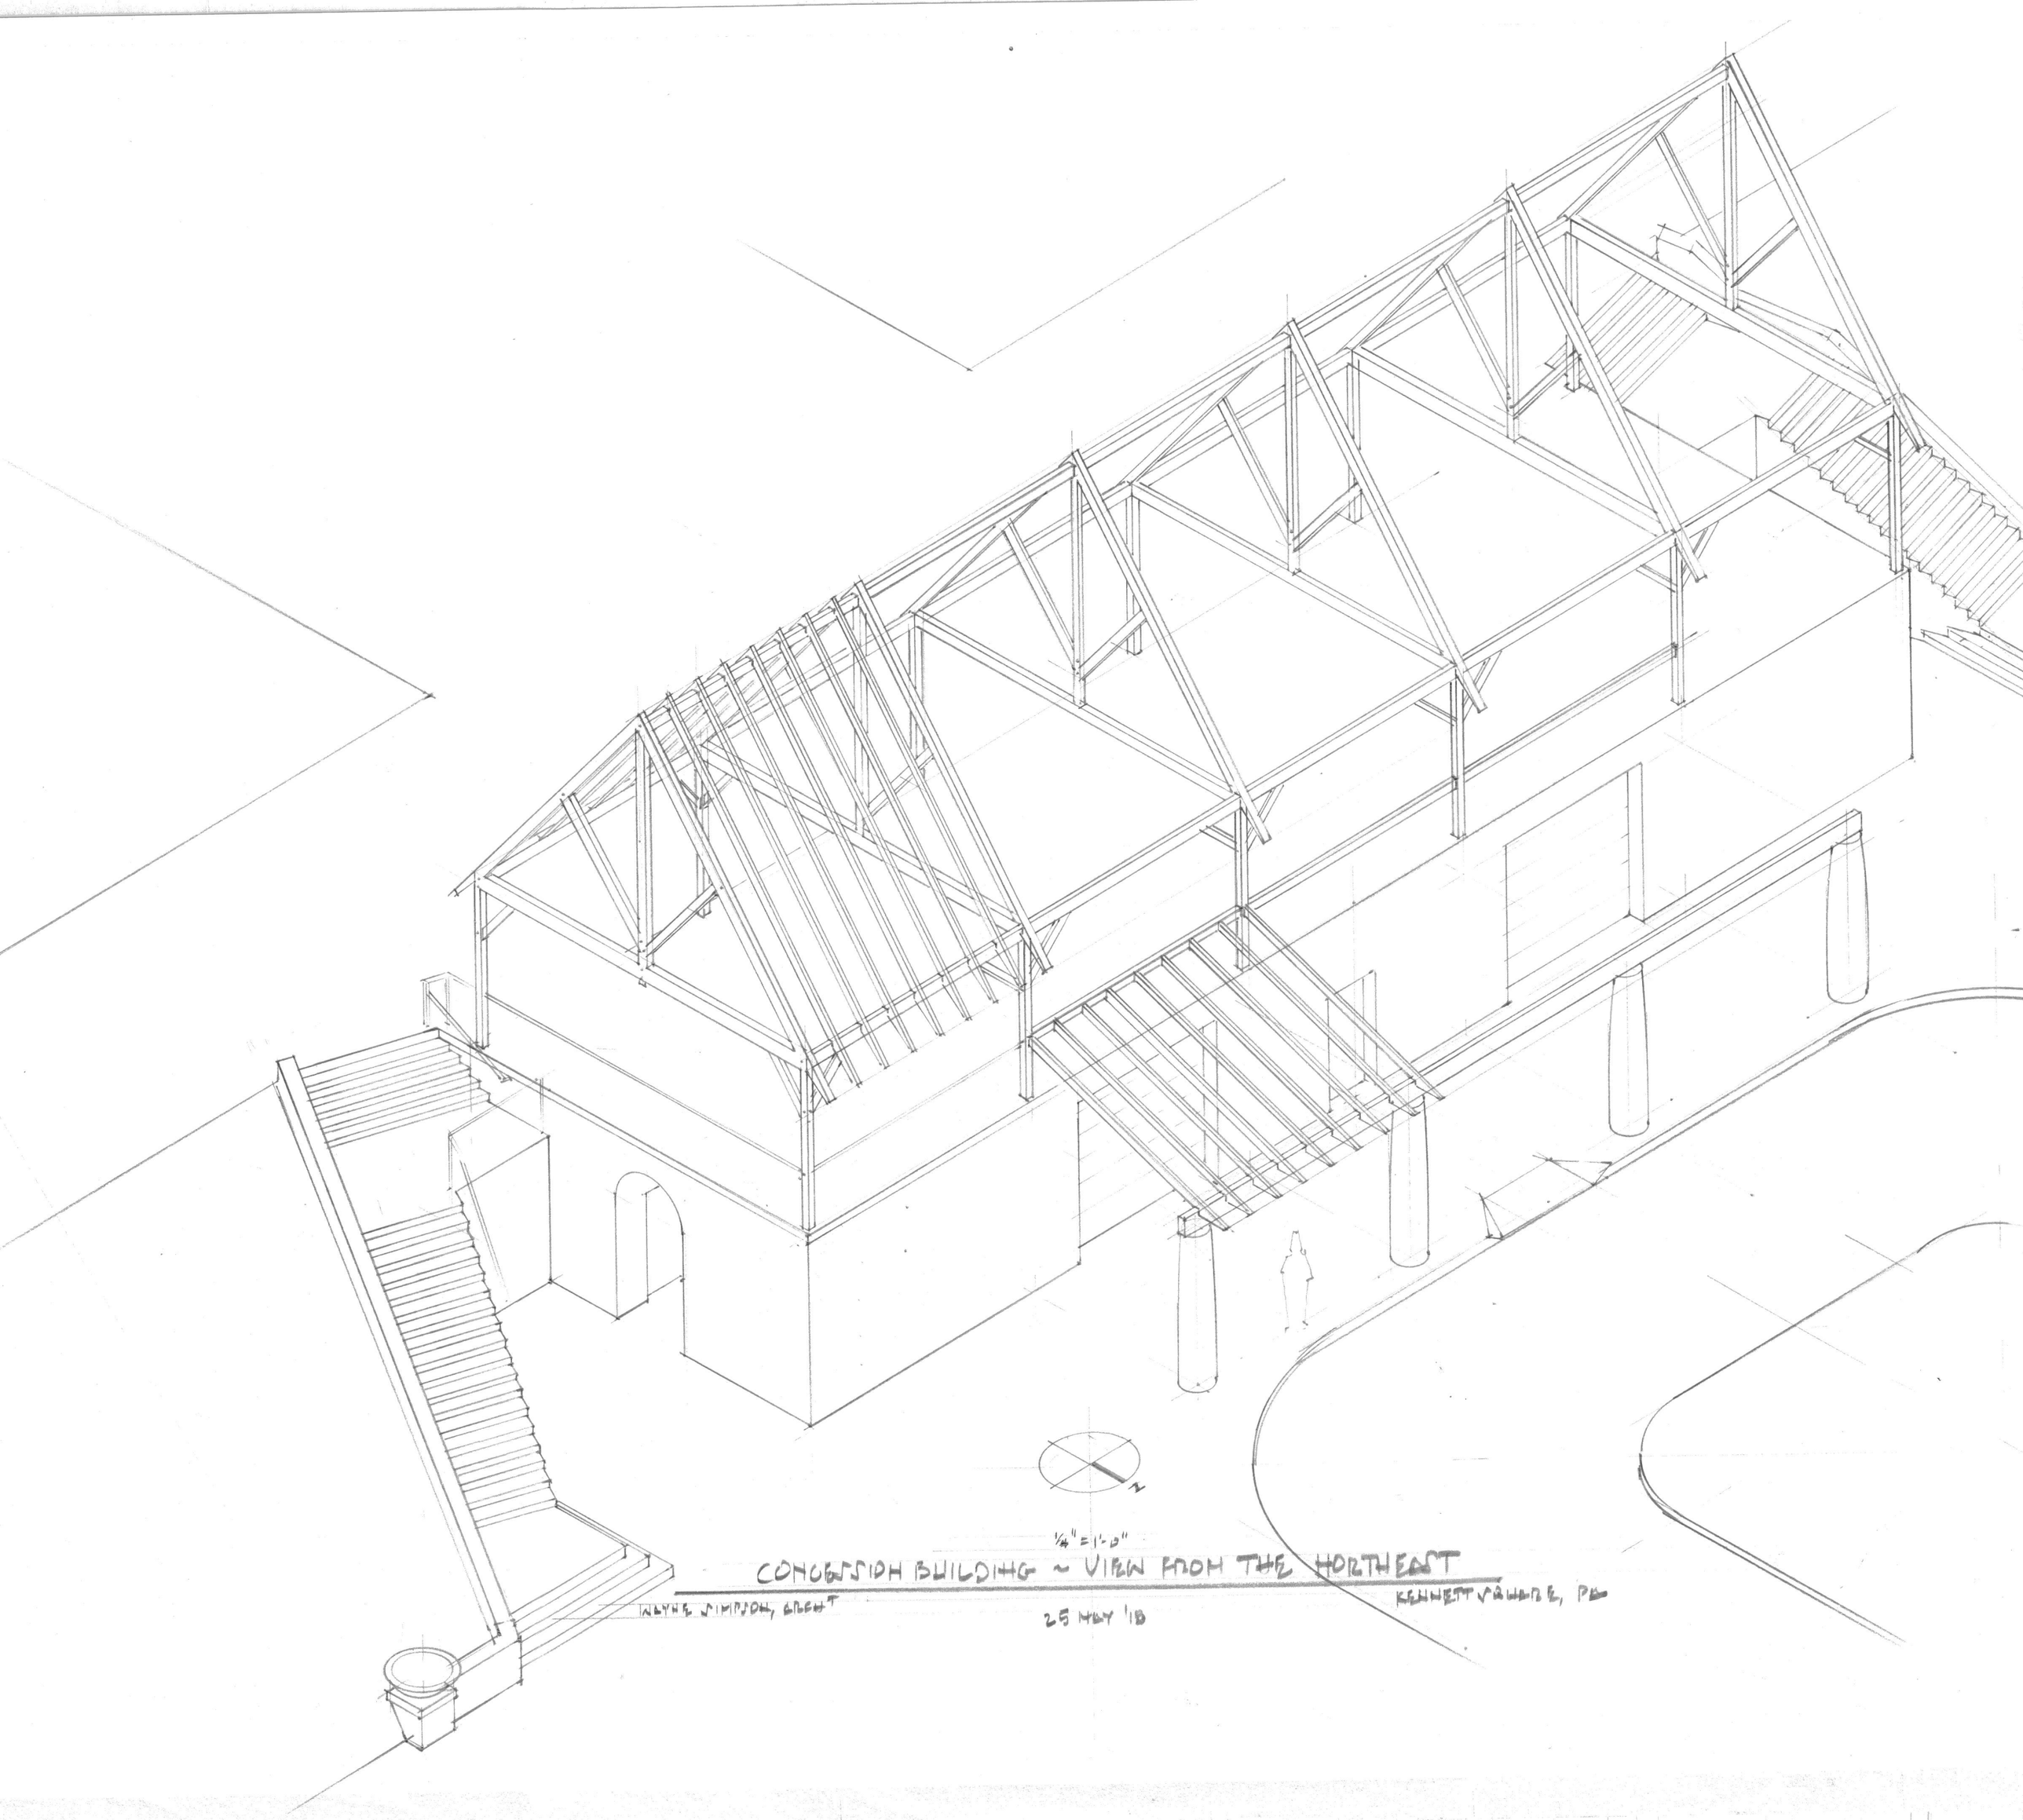

1/4" = 1'-0"

CONGERSION BUILDING ~ VIEW FROM THE NORTHEAST

WAYNE SIMPSON, ARCHT

25 MAY '18

KENNETH VAUGHN, PE