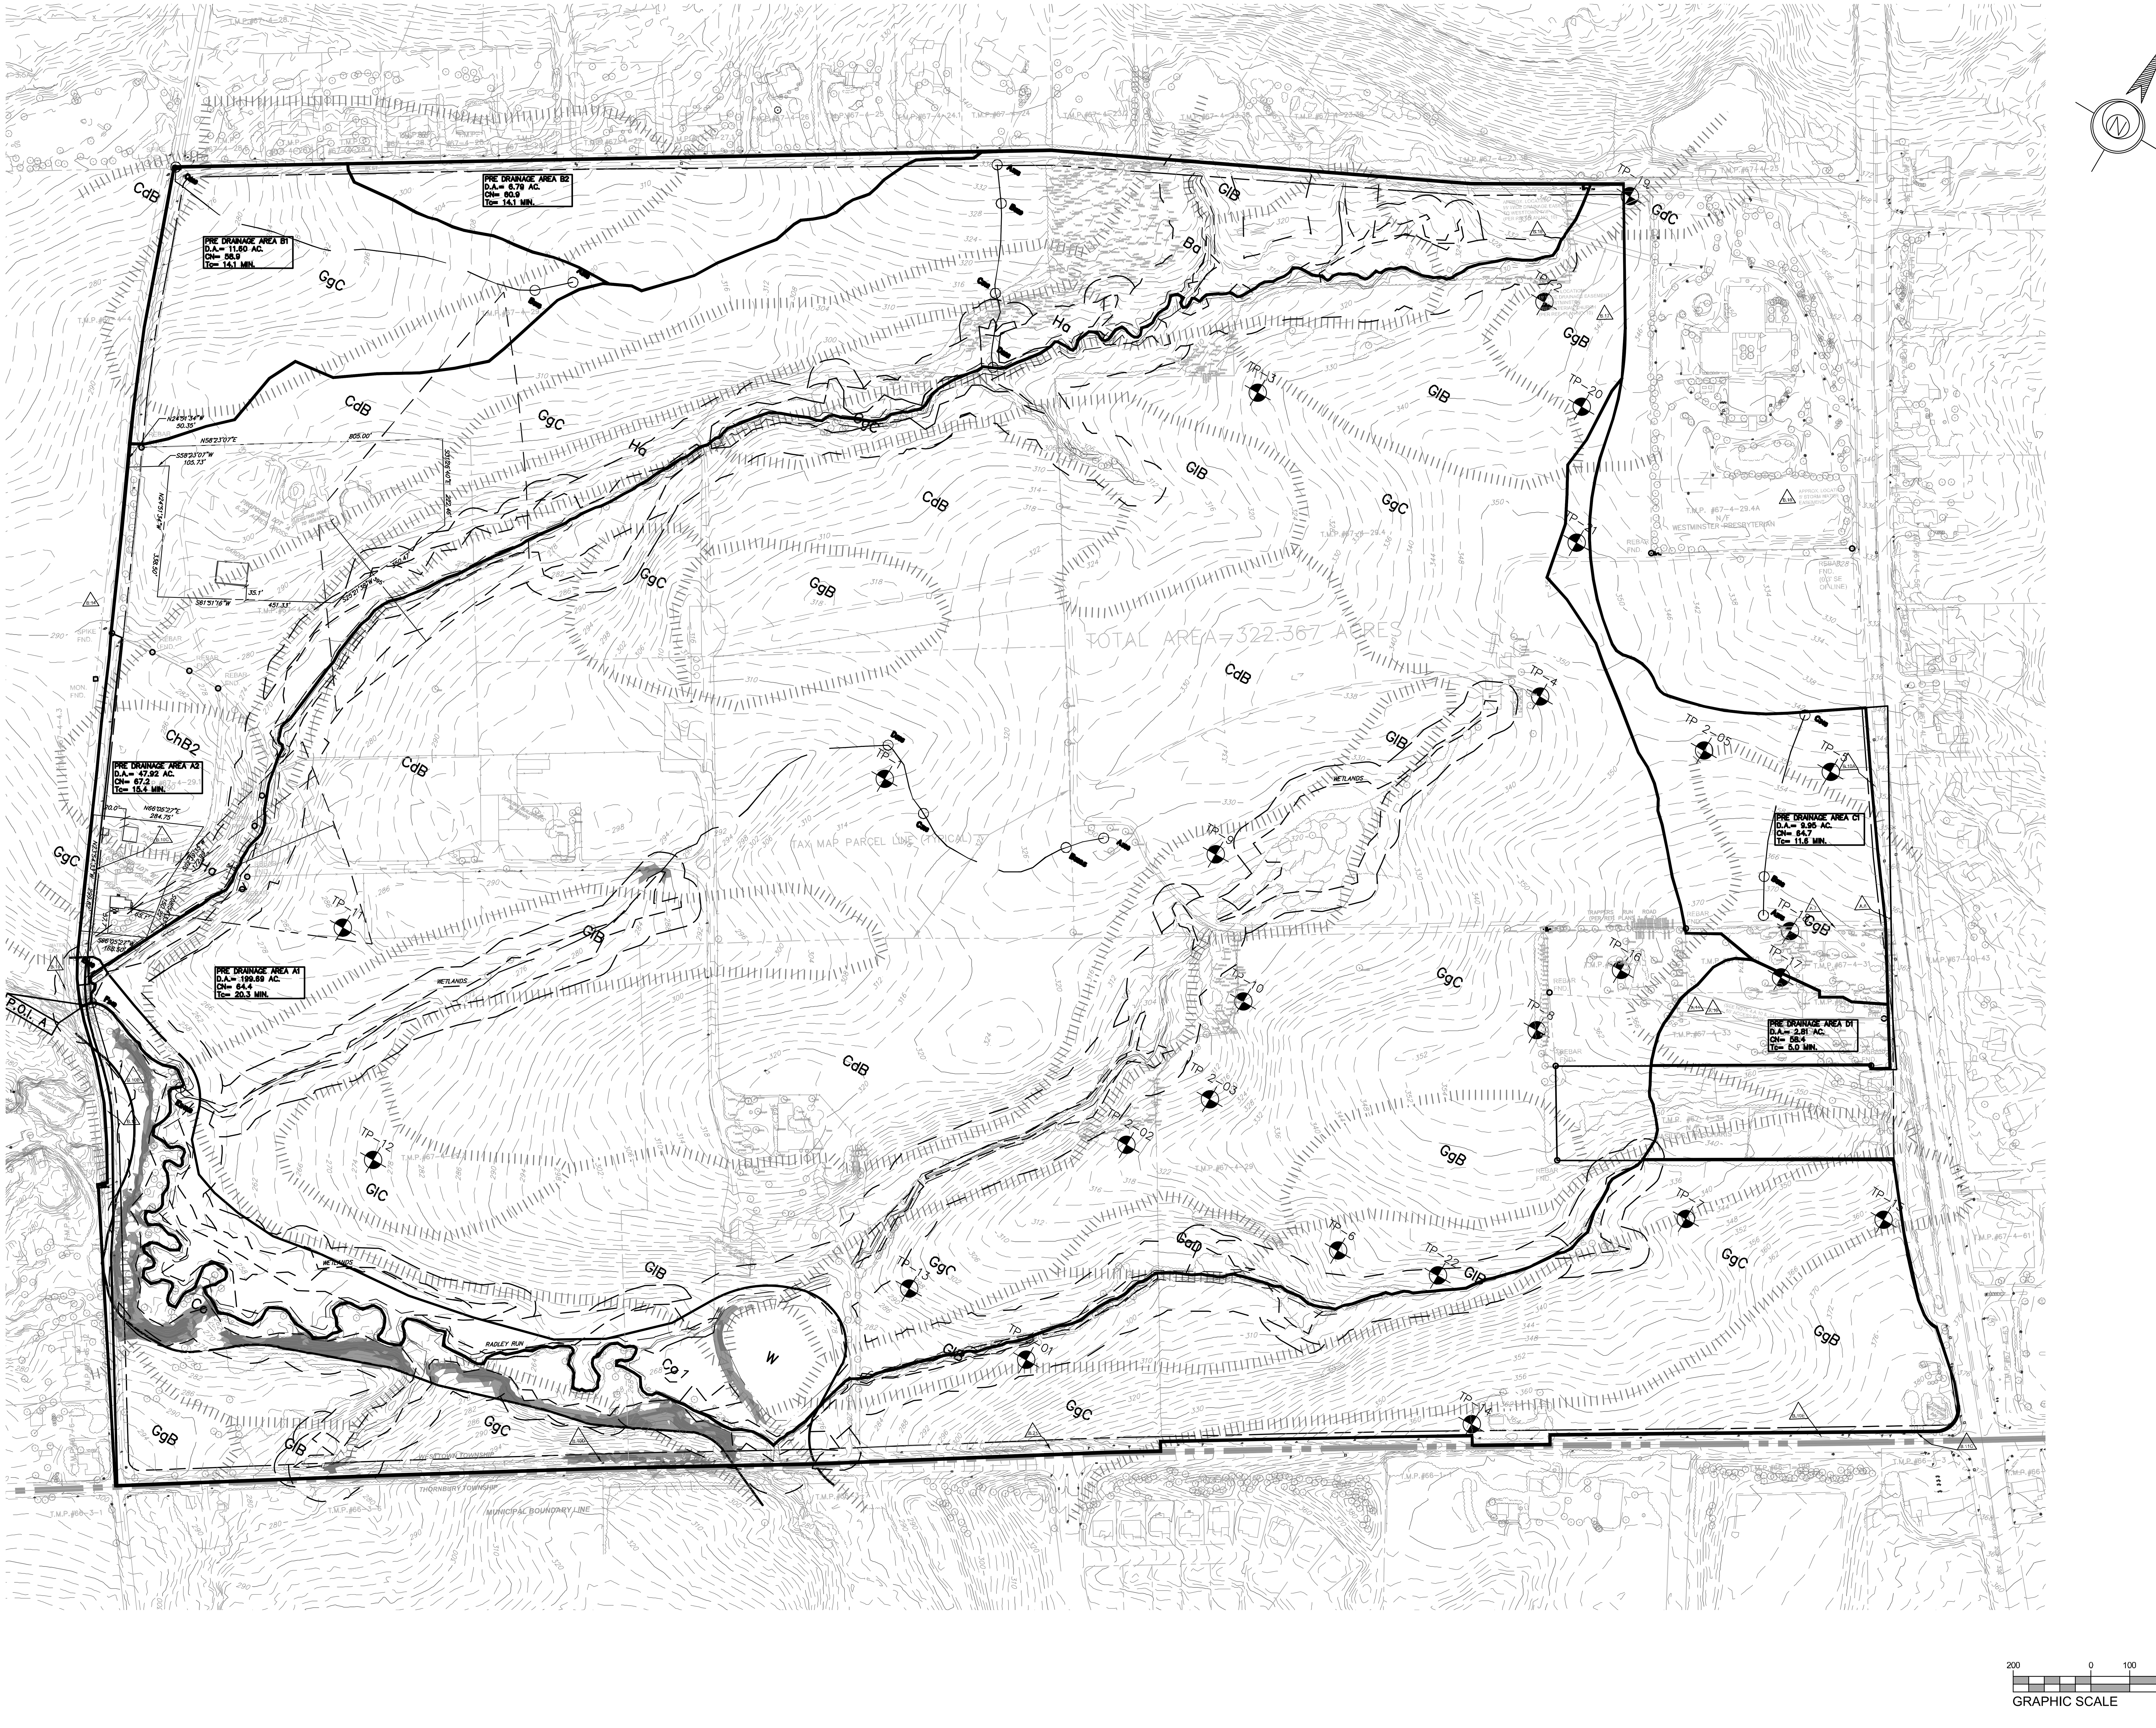


N:\PROJECTS\PENNSYLVANIA\4050-ROBINSON TRACT\ENGDEPT\DRAWINGS\DRAINAGE\4050-S-DR-PRE.DWG-Jan-W Jochems-11/27/2019 9:57 AM


**ESE CONSULTANTS**

ENGINEERING • PLANNING • SURVEYING • ENVIRONMENTAL

ESE Consultants, Inc.
250 Gibraltar Road • Suite 2E • Horsham, PA 19044
T: 215-914-2050


| REV. | DATE | DESCRIPTION | DRAWN |
|---|---|---|---|
| 1. | 11/22/19 | REV. PER CONDITIONAL USE APPLICATION REVIEW LETTERS DATED NOV. 2019 | JWJ |

# PRE DEVELOPED DRAINAGE AREA PLAN

## THE ROBINSON TRACT

WESTTOWN TOWNSHIP, CHESTER COUNTY, PENNSYLVANIA

| | |
|---|---|
| DATE: 8/9/2019 | SCALE: 1"= 200' |
| DESIGN: JWJ | DRAWN: APR |
| JOB NO.: 4050 | FILE NAME: 4050-S-DR-PRE |
| REF. NO.: DR40.01 | |
| SHEET NO.: 1 OF 2 | |