EXHIBIT A-59

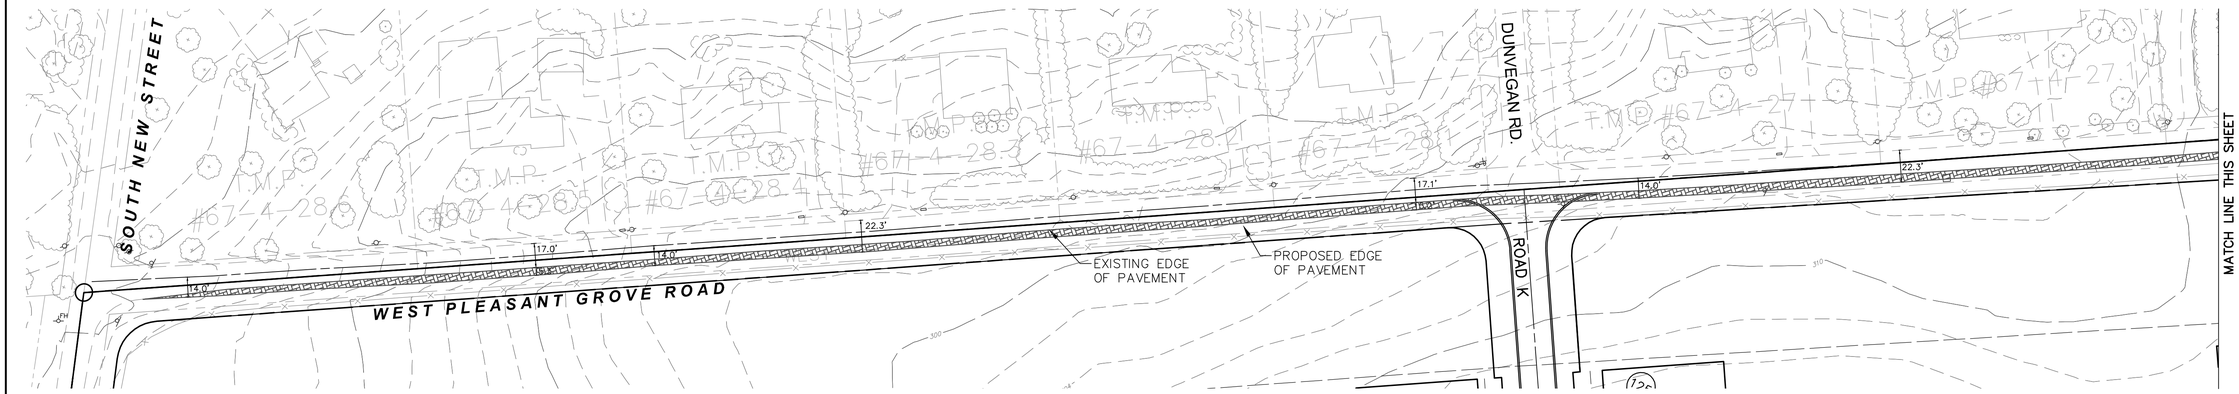

WEST PLEASANT GROVE ROAD

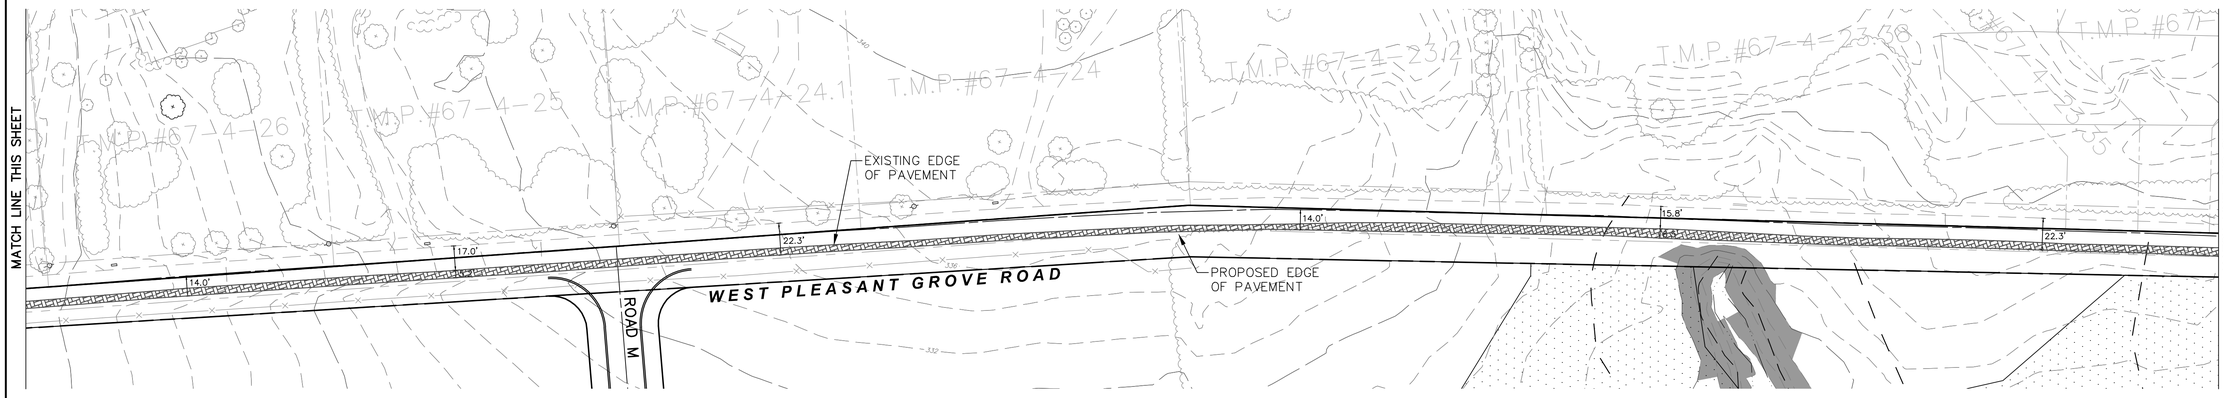

WEST PLEASANT GROVE ROAD

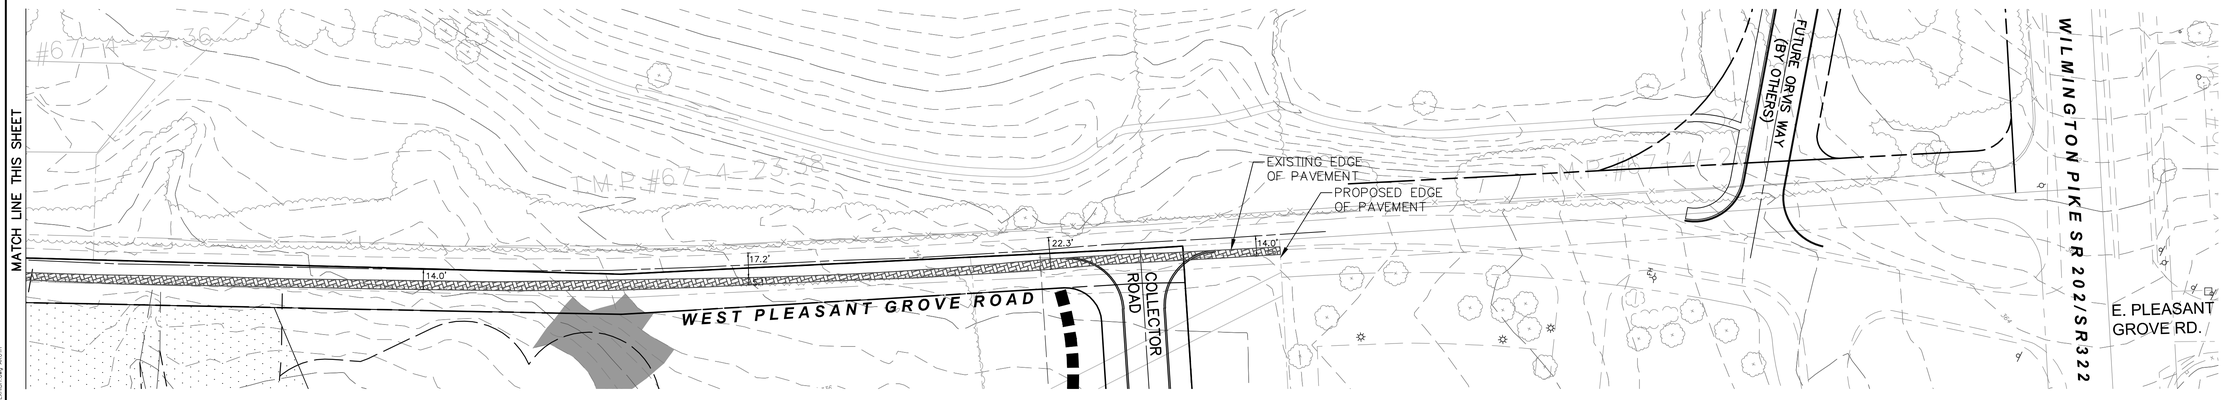

WEST PLEASANT GROVE ROAD

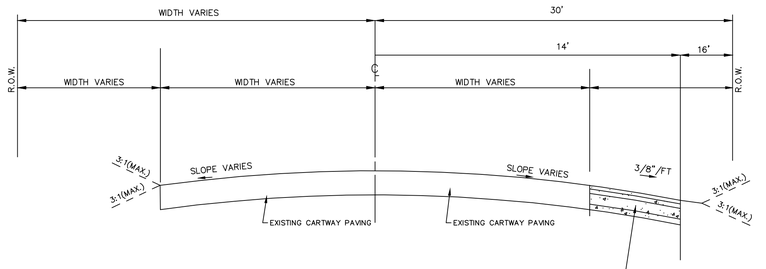

WEST PLEASANT ROAD SECTION
N.T.S

GRAPHIC SCALE
1 inch = 50 ft. Horizontal

ESE CONSULTANTS
ENGINEERING • PLANNING • SURVEYING • ENVIRONMENTAL

ESE Consultants, Inc.
250 Gibraltar Road • Suite 2E • Horsham, PA 19044
T: 215-914-2050

REV.	DATE	DESCRIPTION	DRAWN

WEST PLEASANT GROVE ROAD WIDENING

THE ROBINSON TRACT
WESTTOWN TOWNSHIP, CHESTER COUNTY, PENNSYLVANIA

DATE: 5/15/2020	SCALE: 1"= 50'
DESIGN: ESE	DRAWN: APR
JOB NO.: 4050	FILE NAME: 4050-S-W-PLEASANT
REF. NO.:	
SHEET NO.: 1 OF 1	